GENERAL NOTES

1. [illegible]
2. [illegible]
3. [illegible]
4. [illegible]
5. [illegible]
6. [illegible]
7. [illegible]

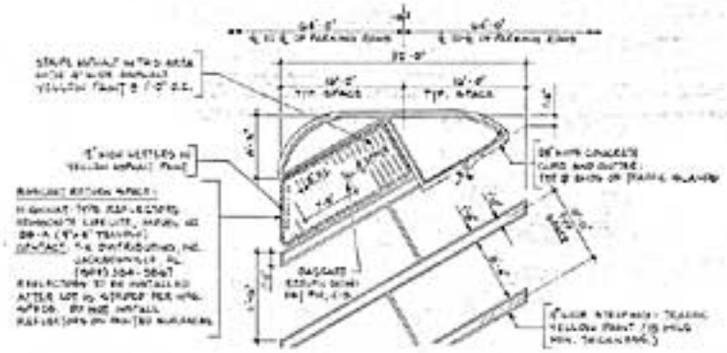

PARKING and BASCART CORRAL DETAIL

VICINITY MAP

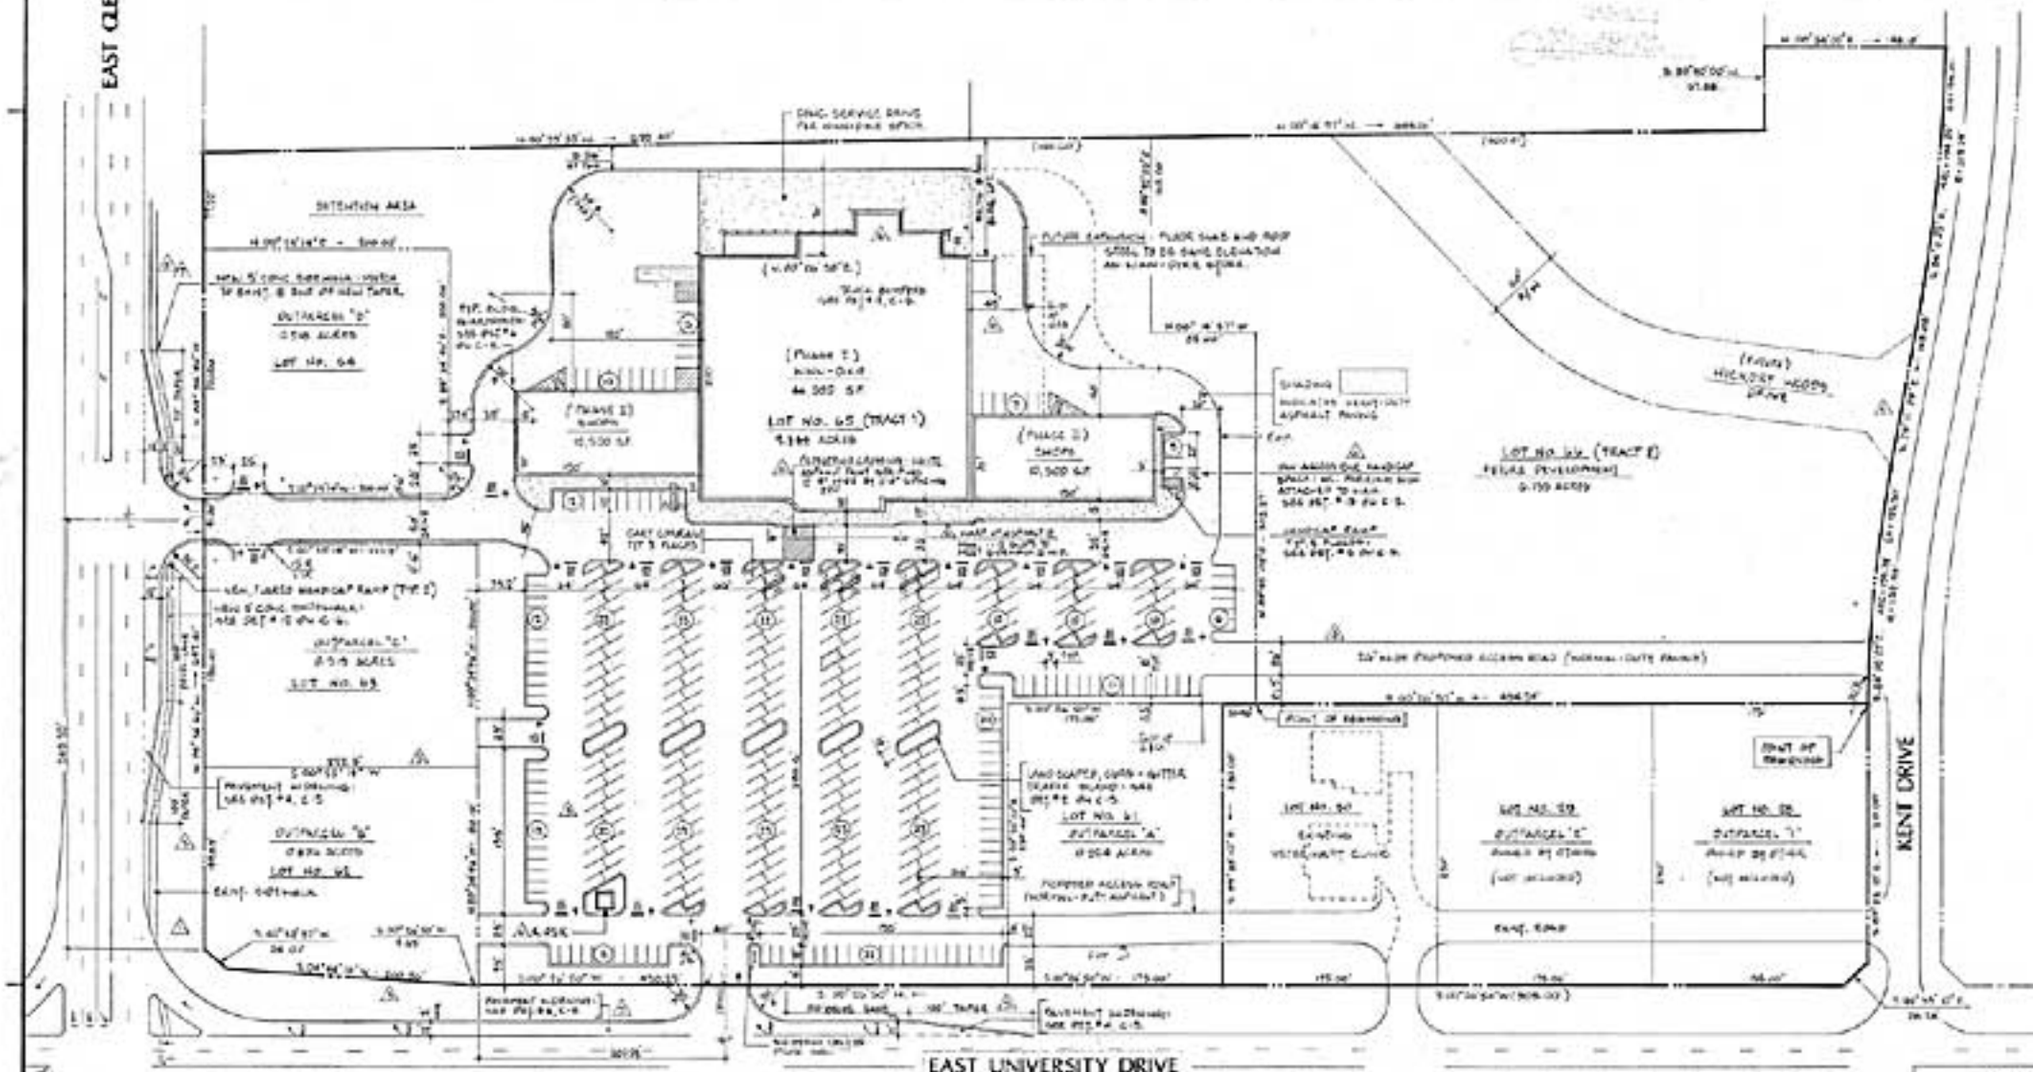

RETAIL AREA ANALYSIS

IMPERVIOUS AREAS (BLDGS, PAVING, ETC.)	[illegible]	[illegible]
PERVIOUS AREAS (LANDSCAPE AREAS, ETC.)	[illegible]	[illegible]
TOTAL RETAIL AREA	[illegible]	[illegible]

SITE ANALYSIS

BLDGS - GLA	[illegible]
SHOPS	[illegible]
TOTAL BLDG. AREA	[illegible]
PARKING	[illegible]
PARKING RATIO	[illegible]
PROPOSED RETAIL AREA	[illegible]
OUTLOTS (4)	[illegible]
FUTURE DEVELOPMENT	[illegible]
TOTAL SITE AREA	[illegible]

NOTE FOR ALL GRADED AREAS!

ALL GRADED AREAS SHALL BE STABILIZED IMMEDIATELY WITH A TEMPORARY FAST-GROWING COVER AND/OR MULCH. SEE OTHER EROSION CONTROL MEASURES REQUIRED ON CIVIL SHEET C-4.

SITE PLAN

ROBERTSON/LOIA/ROOF P.C.
[illegible]

ROBERTSON
LOIA
ROOF
ATLANTA, GEORGIA

ARCHITECTS & ENGINEERS

REVISIONS

PROJECT

UNIVERSITY CROSSING
AUBURN, ALABAMA

FOR

TIGER CROSSING
AN ALABAMA GENERAL PARTNERSHIP

SHEET TITLE

SITE PLAN

SCALE: 1" = 50'

DRAWN BY [illegible]

DATE [illegible]

JOB NUMBER [illegible]

SHEET NUMBER

C-1

OF 7